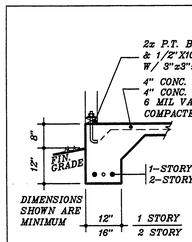

S1 TYPICAL FOUNDATION DETAIL

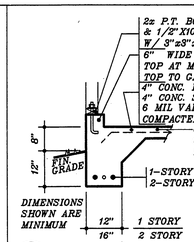

S2 TYPICAL GARAGE DETAIL

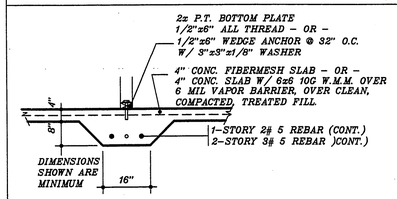

S3 TYP. INTERIOR BEARING

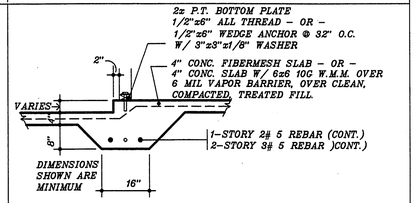

S4 TYP. STEP–DOWN BEARING

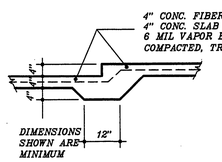

S5 TYPICAL CURB DETAIL (NON–BEARING)

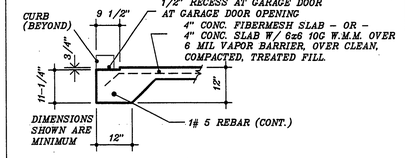

S6 TYP. GARAGE DOOR DETAIL

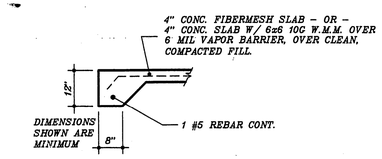

S7 8" TURN–DOWN EDGE DETAIL @ UN–COVERED PATIO

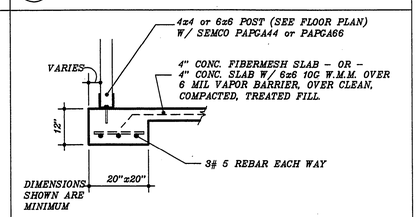

S8 POST FOUNDATION PAD

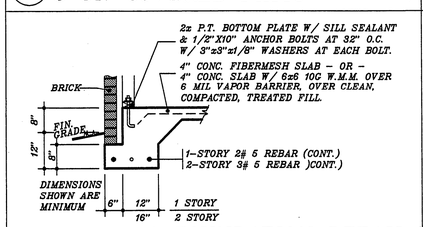

S9 TYPICAL FOUNDATION DETAIL WITH BRICK VENEER

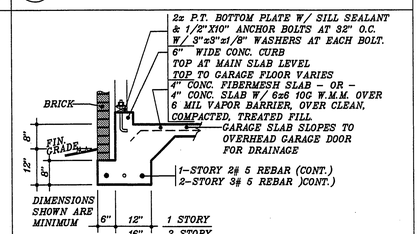

S10 TYPICAL GARAGE DETAIL WITH BRICK VENEER

TYPICAL FOOTER DETAILS

SCALE: 1/2" = 1' – 0"

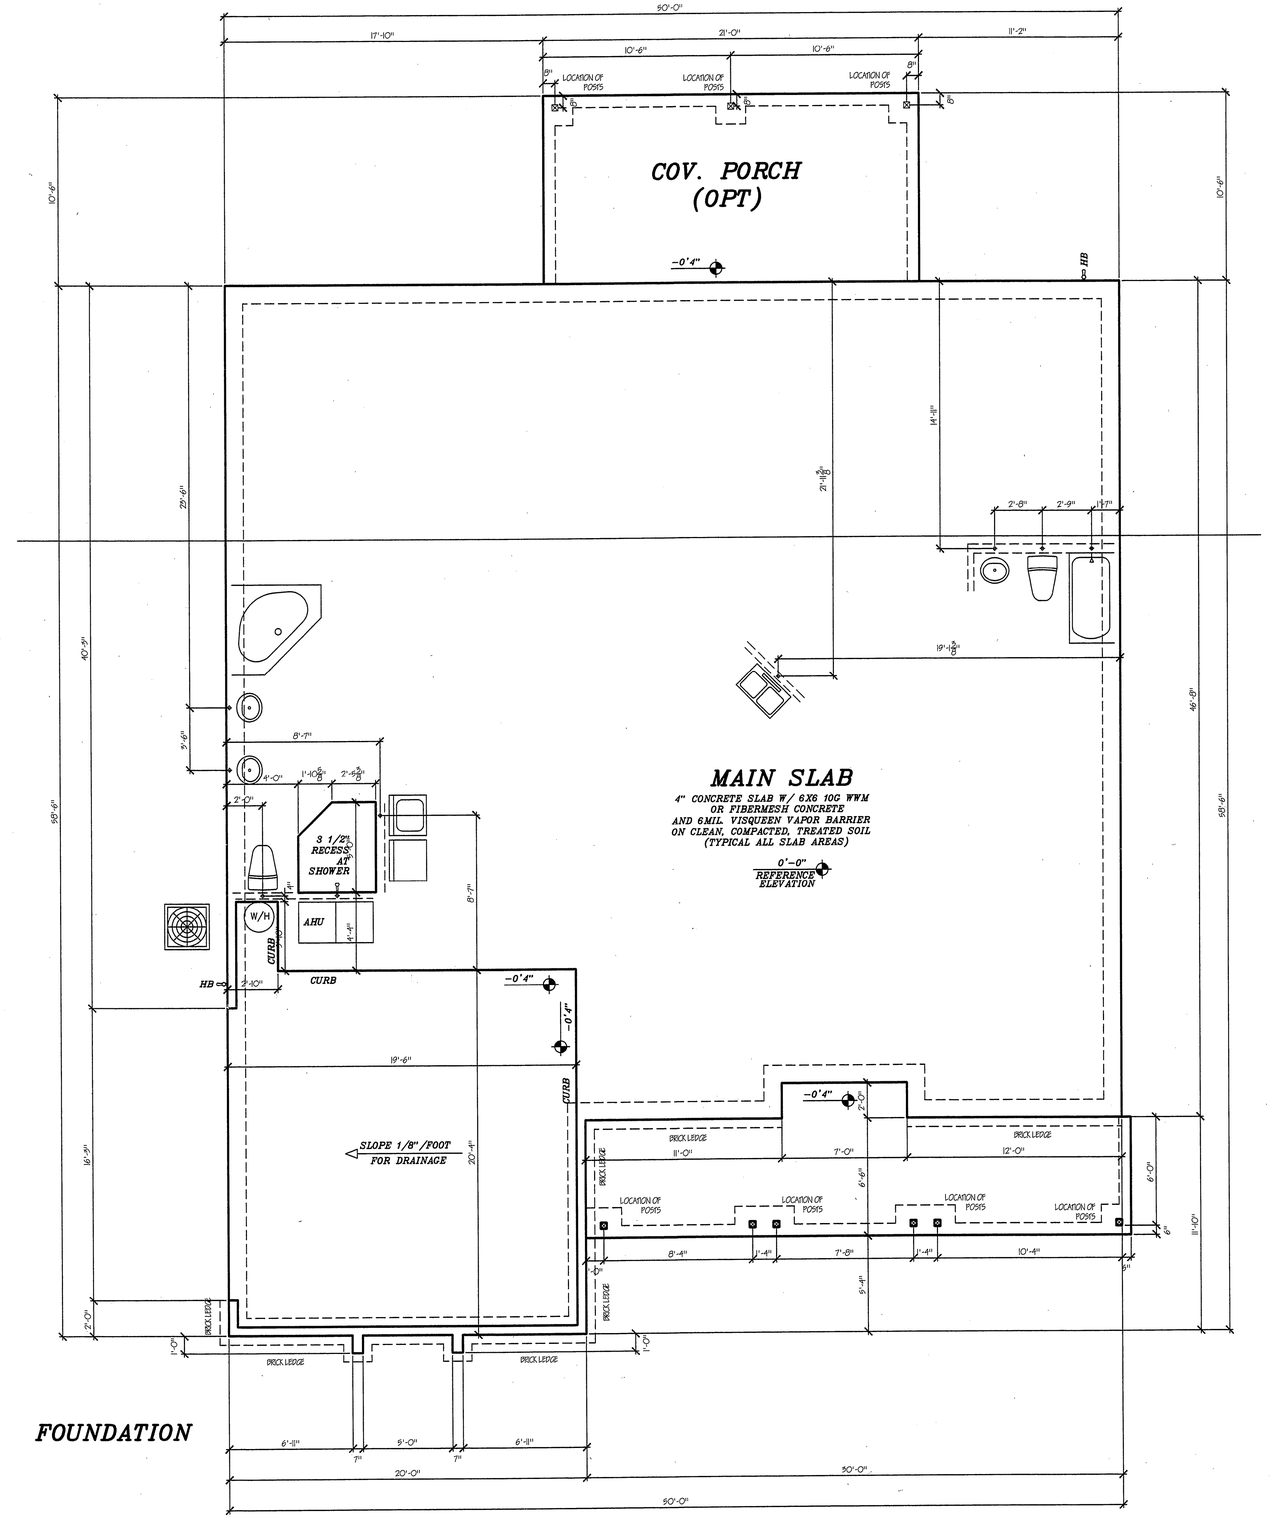

FOUNDATION

PLAN ACCEPTANCE SIGN–OFF

THESE PLANS HAVE BEEN CUSTOMIZED TO MEET YOUR INDIVIDUAL NEEDS, AND MAY VARY FROM ANY MODEL, SPECIFICATIONS, OR OTHER DOCUMENTS YOU HAVE SEEN PREVIOUSLY. PLEASE REFER TO YOUR CONTRACT - FOR COMPLETE DISCLOSURE. ANY FUTURE CHANGES BY THE BUYER MUST BE IN WRITTEN FORM AND SIGNED BY THE BUILDER.

BUYER: _____ DATE: _____

BUYER: _____ DATE: _____

PLAN

SOMERSET "D"

FOUNDATION

A CUSTOM HOME FOR:

SPEC

TO BE BUILT AT:

LOT 64, BLOCK 1
REMINGTON FOREST, UNIT 1

DRAWN	CHECKED XXX
SCALE	1/4"=1'-0" (U.N.O.)
DATE:	01/20/01
CHANGES	M/D/Y
REV. DATE	xx/xx/xx
REV. DATE	
JOB NO.	
SHEET	1 OF 5 SHEET