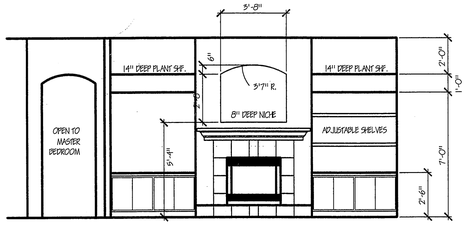

OPTIONAL BUILT INS

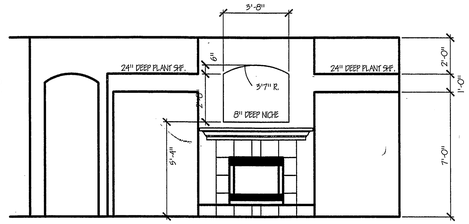

STANDARD FIREPLACE

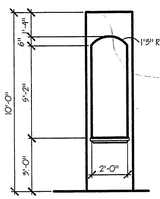

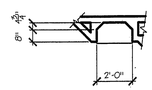

FOYER NICHE

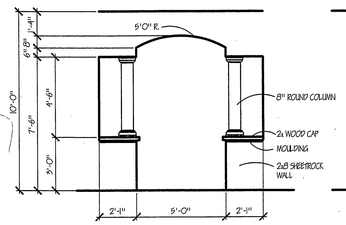

ARCH @ DINING

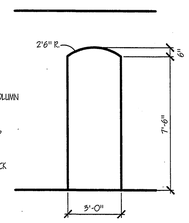

ARCH OPENINGS A

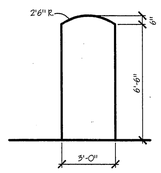

ARCH OPENING B

5" X 4 = 20

1.625 X 4 = 6.512

20 ' 0 " 12 12 = 1 ft

each space rep. 1"

1/2" = 1 ft

AREA EVALUATION	
LIVING	2092 SQ FT
GARAGE	476 SQ FT
COV. ENTRY	212 SQ FT
COV. LANAI	228 SQ FT
TOTAL UNDER ROOF	3008 SQ FT

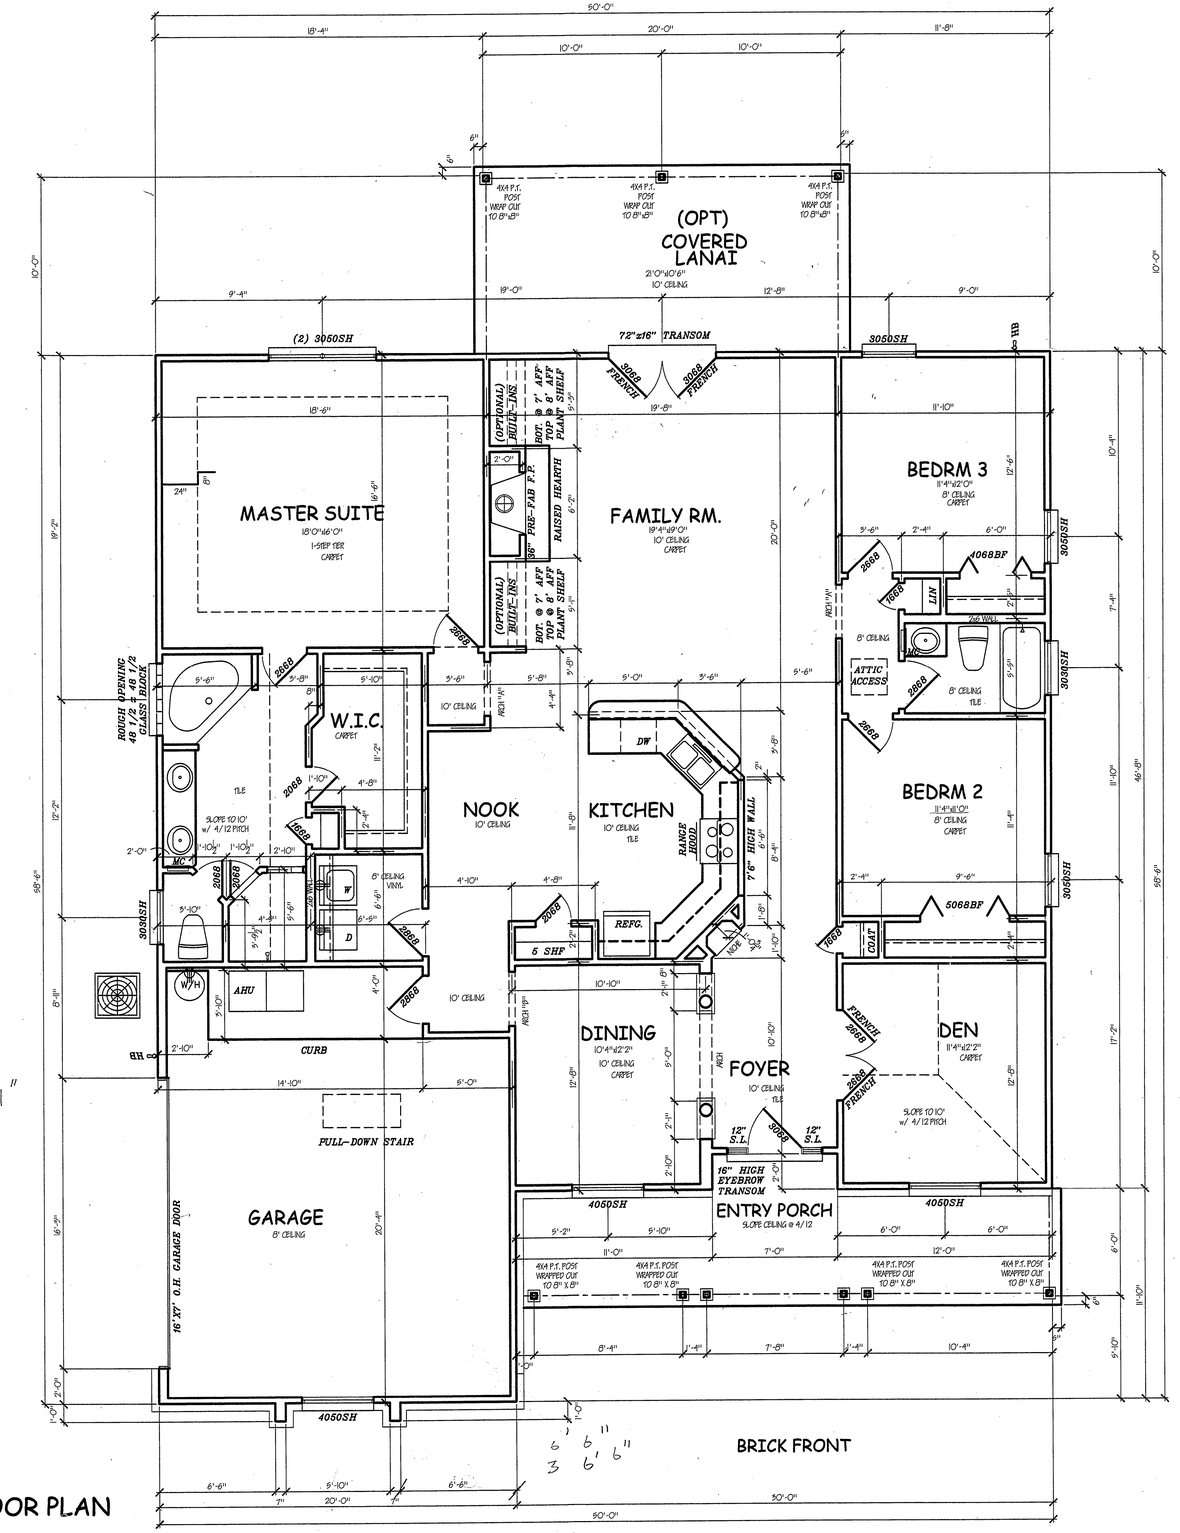

FLOOR PLAN

1/4" = 1'

PLAN ACCEPTANCE SIGN-OFF

THESE PLANS HAVE BEEN CUSTOMIZED TO MEET YOUR INDIVIDUAL NEEDS, AND MAY VARY FROM PLANS YOU SAW DURING THE SALES PROCESS. YOUR SALES REPRESENTATIVE WILL NOW REFER TO YOUR CONTRACT - FOR COMPLETE DISCLOSURE. ANY FUTURE CHANGES BY THE BUYER MUST BE IN WRITTEN FORM AND SIGNED BY THE BUILDER.

BUYER: _____ DATE: _____

BUYER: _____ DATE: _____

PLAN
SOMERSET "D"
FLOOR PLAN

A CUSTOM HOME FOR:
SPEC
TO BE BUILT AT:
LOT 64, BLOCK 1
REMINGTON FOREST, UNIT 1

DRAWN	CHECKED
	XXX

SCALE 1/4"=1'-0" (U.N.O.)

DATE:	01/20/01
CHANGES	M/D/Y
REV. DATE	xx/xx/xx
REV. DATE	
JOB NO.	

SHEET 2 OF 5 SHEET